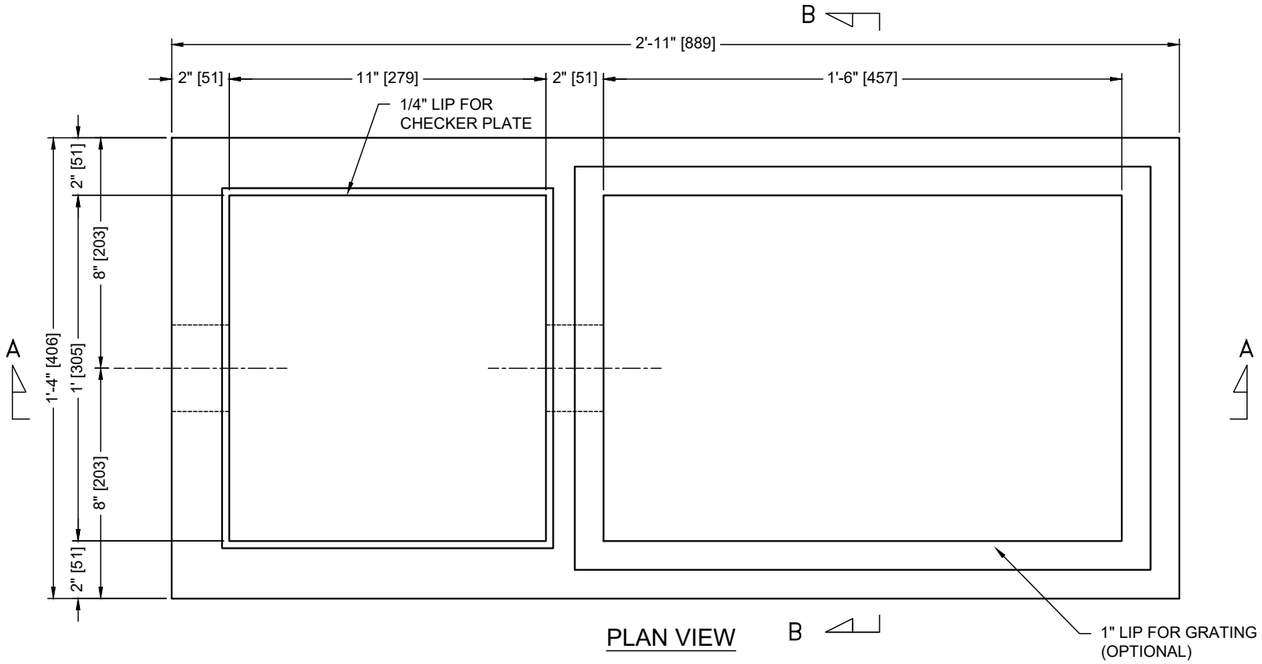

PLAN VIEW

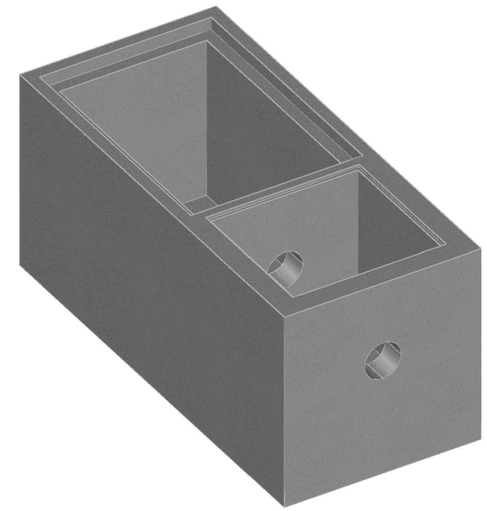

ISOMETRIC

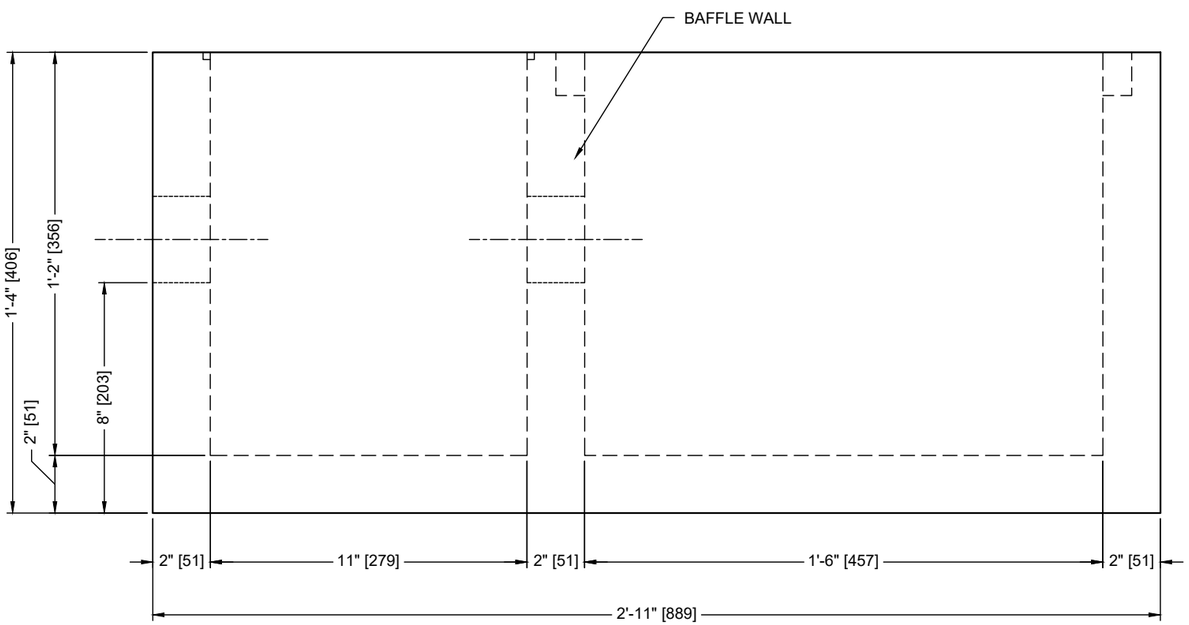

Section A-A

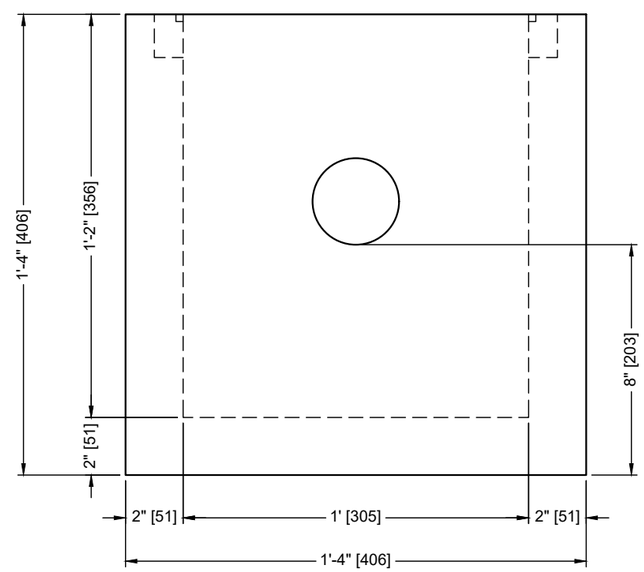

Section B-B

CONCRETE					
RELEASE				MPa	20
28 DAY:				MPa	35
AIR CONTENT:					6% ± 1%
WEIGHT:	kg	160	VOLUME	m³	0.065
TYPE:				kg/m³	2402

STRAND			
-	-	mm	-
	-		-
	-	MPa	-

MARK	DESCRIPTION	QTY.

SOURIS VALLEY INDUSTRIES (1977 LTD.)

NOTES:
1) CEMENT : PORTLAND CEMENT TYPE 50(HS)
2) Max AGGREGATE SIZE: 20mm
3) 28 DAY STRENGTH: MIN. 35 MPa.
4) ENTRAINED AIR: 6%±1%
5) REINFORCING TO CAN/CSA-G30.18 400 MPa
6) ALL UNITS ARE IN MILLIMETERS UNLESS OTHERWISE NOTED.

DWG. NO.	REFERENCE	NO.:	REVISION DESCRIPTION	BY	APP'D	DATE
-	-	A	ISSUED PLAN	-	-	2018/11/19
-	-	-	-	-	-	-
-	-	-	-	-	-	-
-	-	-	-	-	-	-
-	-	-	-	-	-	-
-	-	-	-	-	-	-

DRW BY	SWM	2018/11/19
CH'K BY	-	-
AP'D BY	-	-
AP'D BY	-	-
SCALE: NTS		PAGE: 1 OF 1

TITLE: 21 GALLON GARAGE SUMP
TWO COMPARTMENTS
DETAIL DRAWING

PROJECT NO.: JOB NO.:

DRAWING NO.: SVI-GS-21-01A

A